"SECUREMAX" DOUBLE SWING GATE

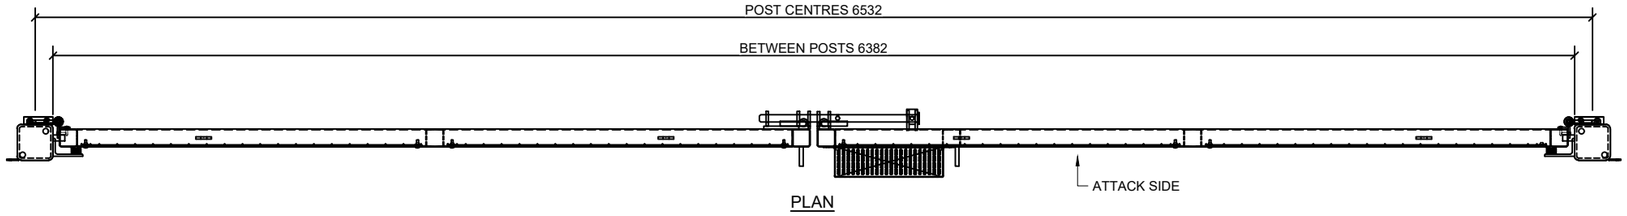

PLAN

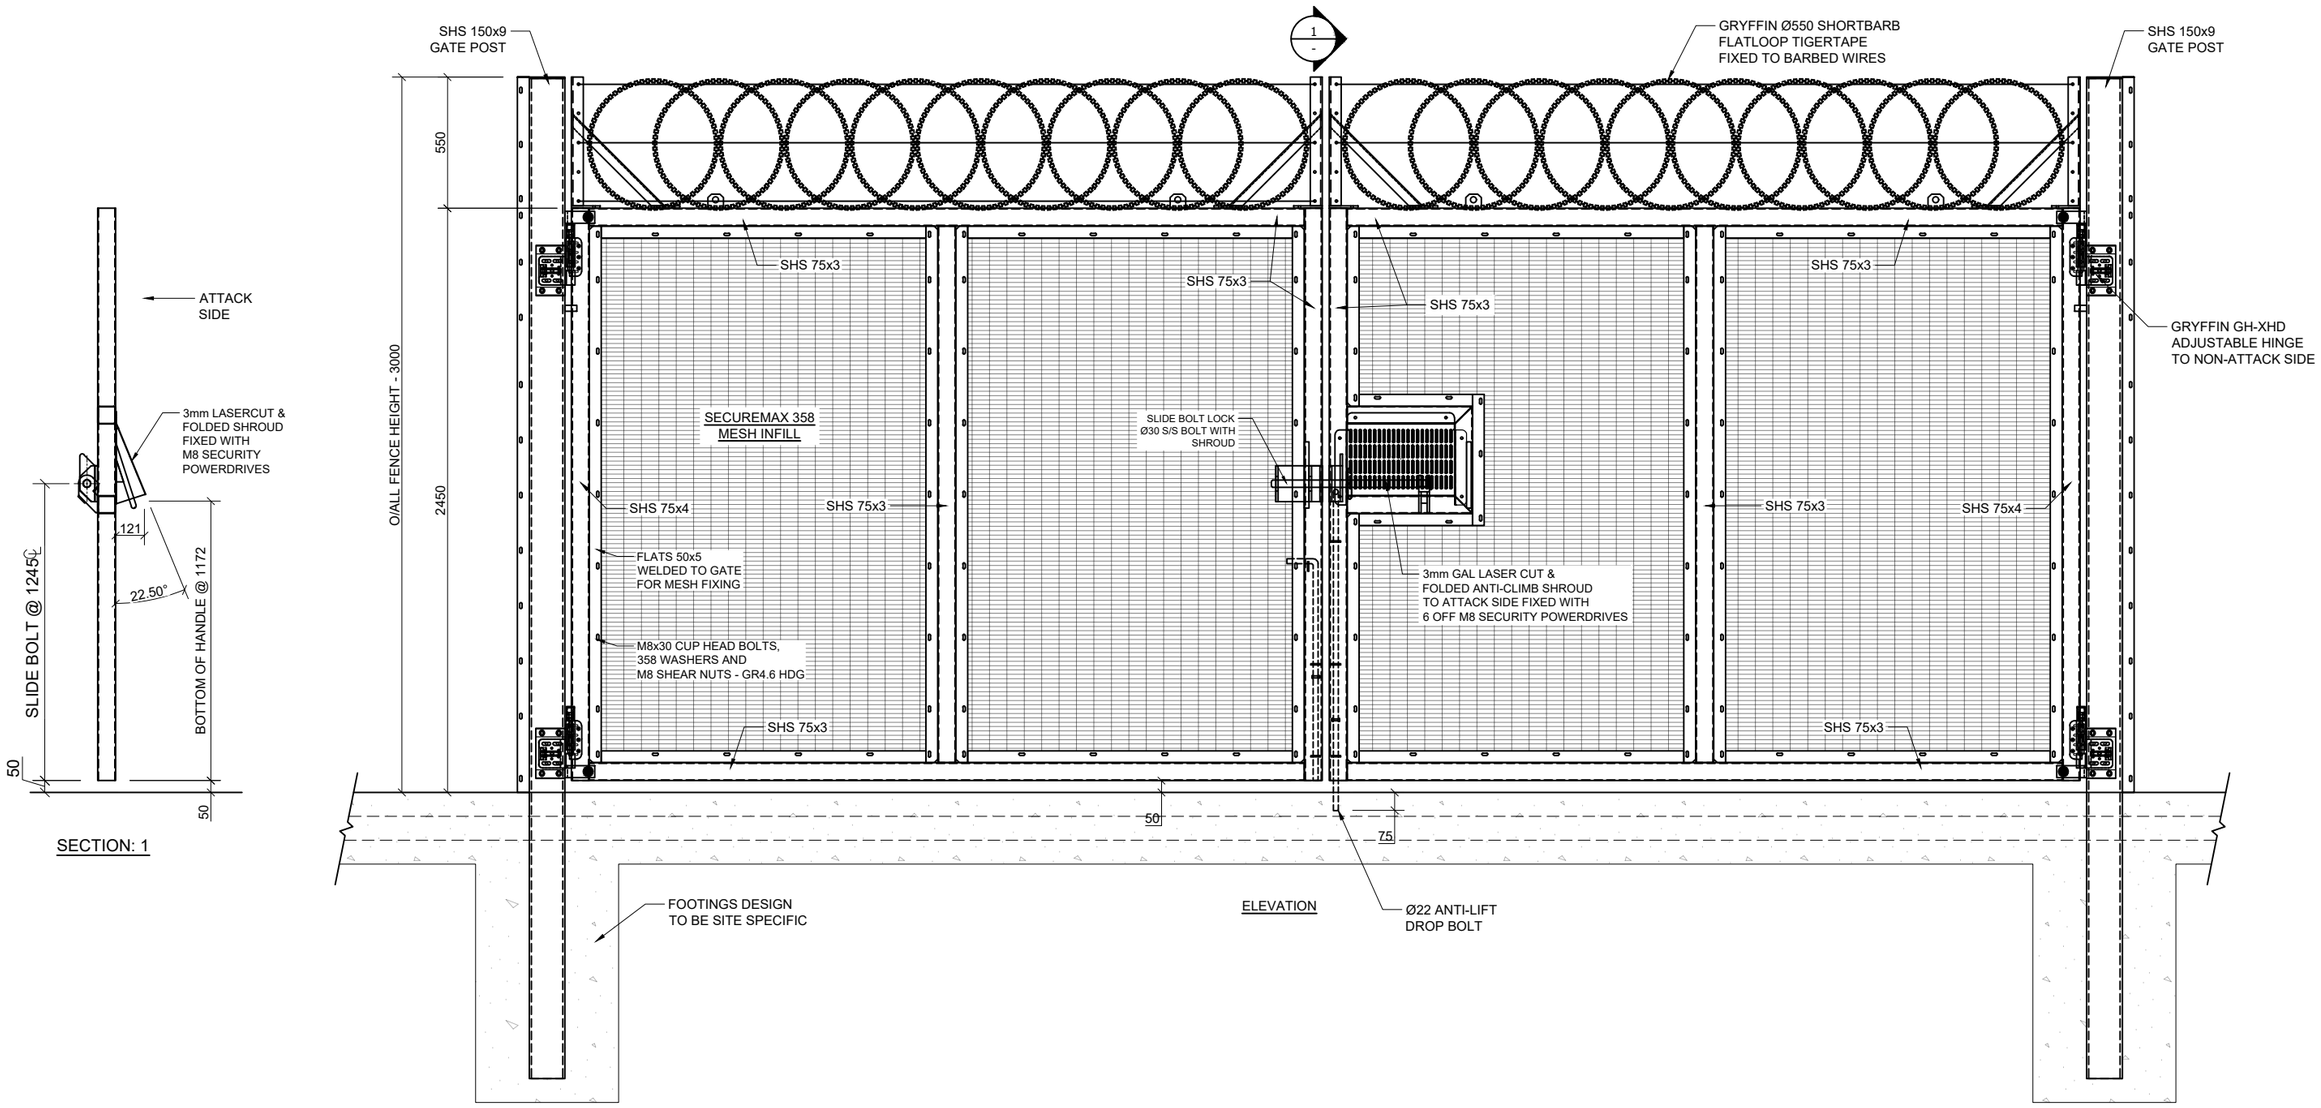

ELEVATION

SECTION: 1

GRYFFIN
HIGH SECURITY FENCING & GATES
Smarter solutions, guaranteed.

This drawing includes the principles of design and is submitted by **GRYFFIN PTY LTD** with the agreement that it not to be reproduced, copied or loaned in part or whole. It is not to be used in any manner that may constitute a detriment directly or indirectly to **GRYFFIN PTY LTD**. Acceptance of this drawing will be constructed as an agreement to the above.

GRYFFIN PTY LTD
8 Bessemer Road
Bayswater, Victoria - 3153
Telephone: (03) 8720 9400
Email: sales@gryffin.com.au

Dwg No: SMAX-DG-GA			SECUREMAX DOUBLE SWING GATE GENERAL ARRANGEMENT	A/O No: 00000
Drawn: KP	Checked: JWR	Approved: SJR		Sheet:
Date: 03/12/2024		Scale: NTS		Rev: A