SLG200 -
SLIDING GATE

NOTE:
-Gate and Footings to be Engineered as per site requirements
-21.35 Metres Total length required for Gate installation and Operation (10m Configuration)

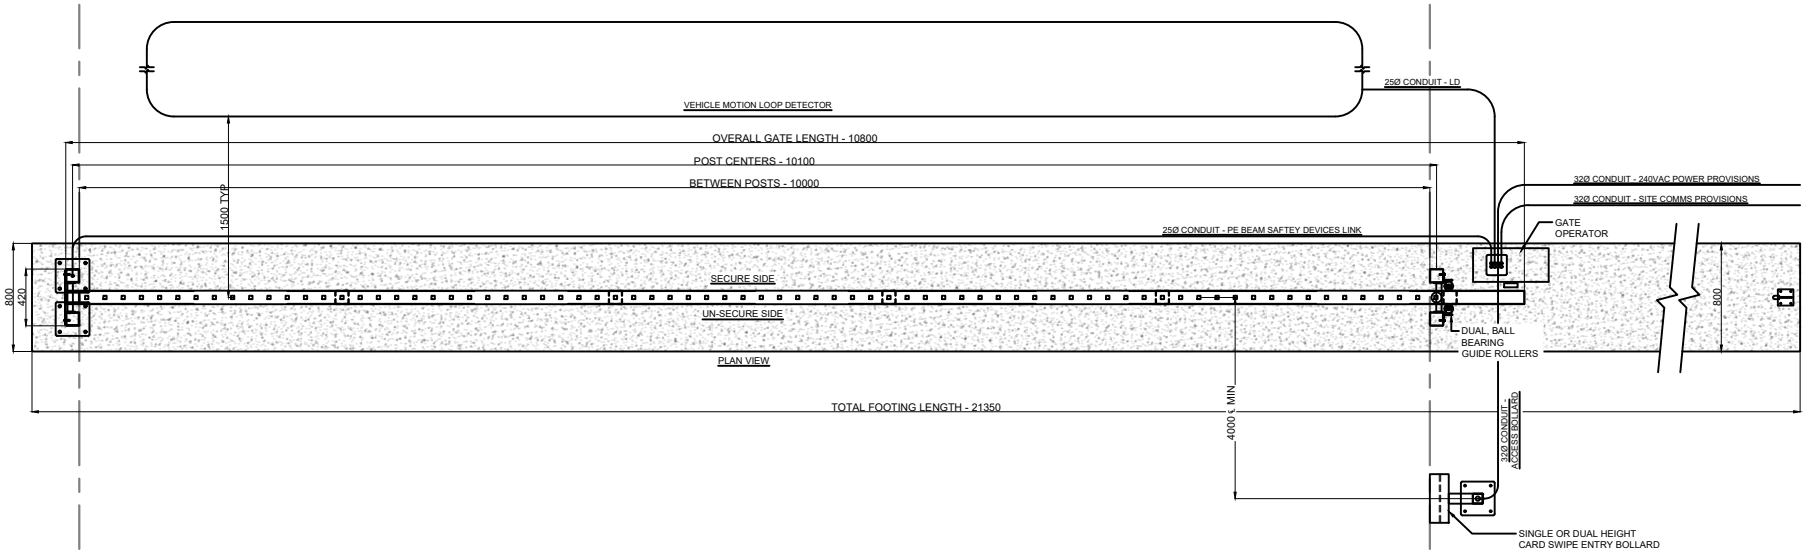

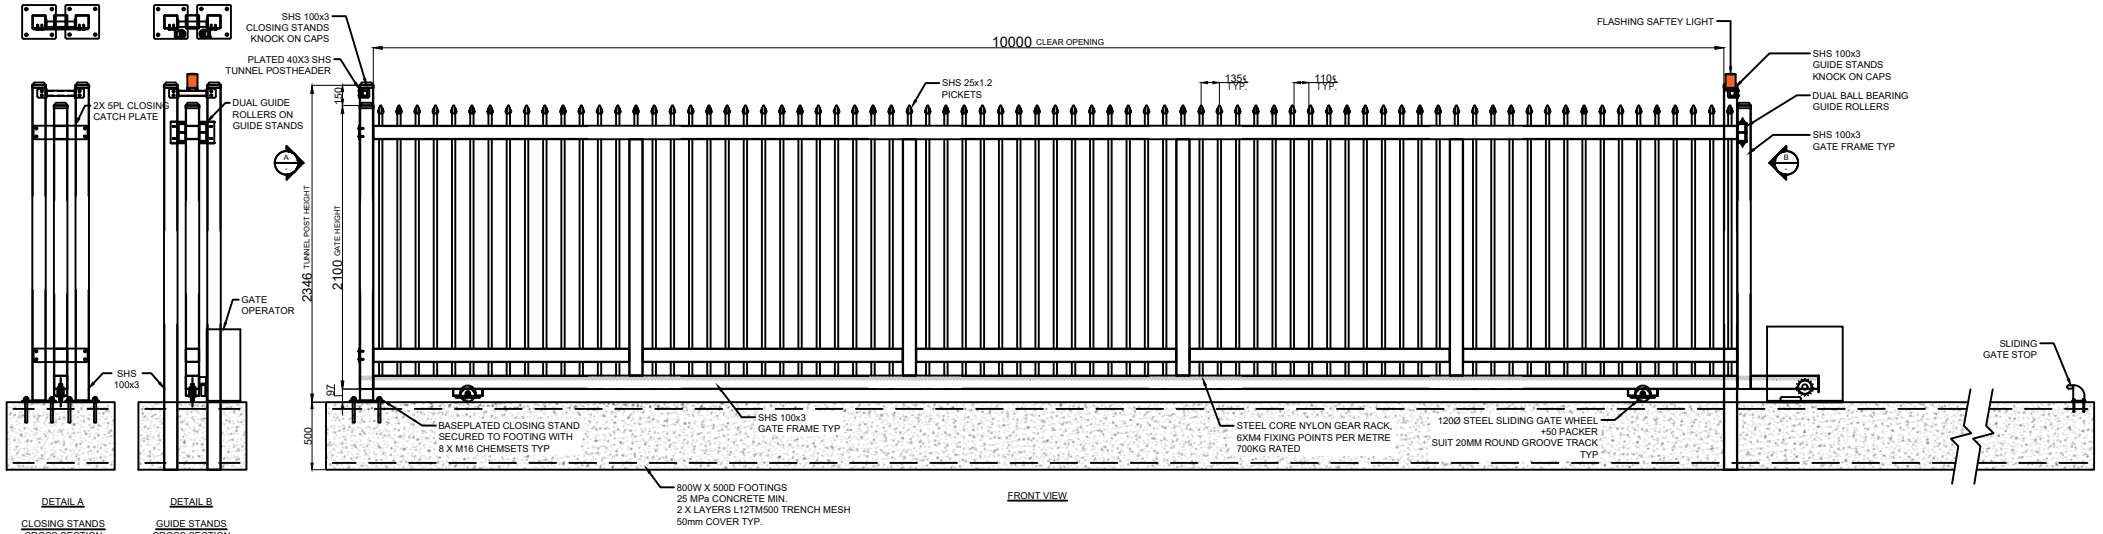

MODEL: SLG200
10M SLIDING GATE

This drawing includes the principles of design and is submitted by **GRYFFIN PTY LTD** with the agreement that it not to be reproduced, copied or loaned in part or whole. It is not to be used in any manner that may constitute a detriment directly or indirectly to **GRYFFIN PTY LTD**. Acceptance of this drawing will be constructed as an agreement to the above.

GRYFFIN PTY LTD
8 Bessemer Road
Bayswater, Victoria - 3153
Telephone: (03) 8720 9400
Email: sales@gryffin.com.au

Dwg No:		
GRYFFIN-SLG200		
Drawn: JG	Checked: AP	Approved: AP
Date: 05/12/2024	Scale: NTS	

GRYFFIN
HIGH SECURITY FENCING & GATES
Smarter solutions, guaranteed.

FINISH	
PC BLACK	
Sheet:	1
Rev:	A